GOLDEN TRIANGLE BLVD CONSTRUCTION

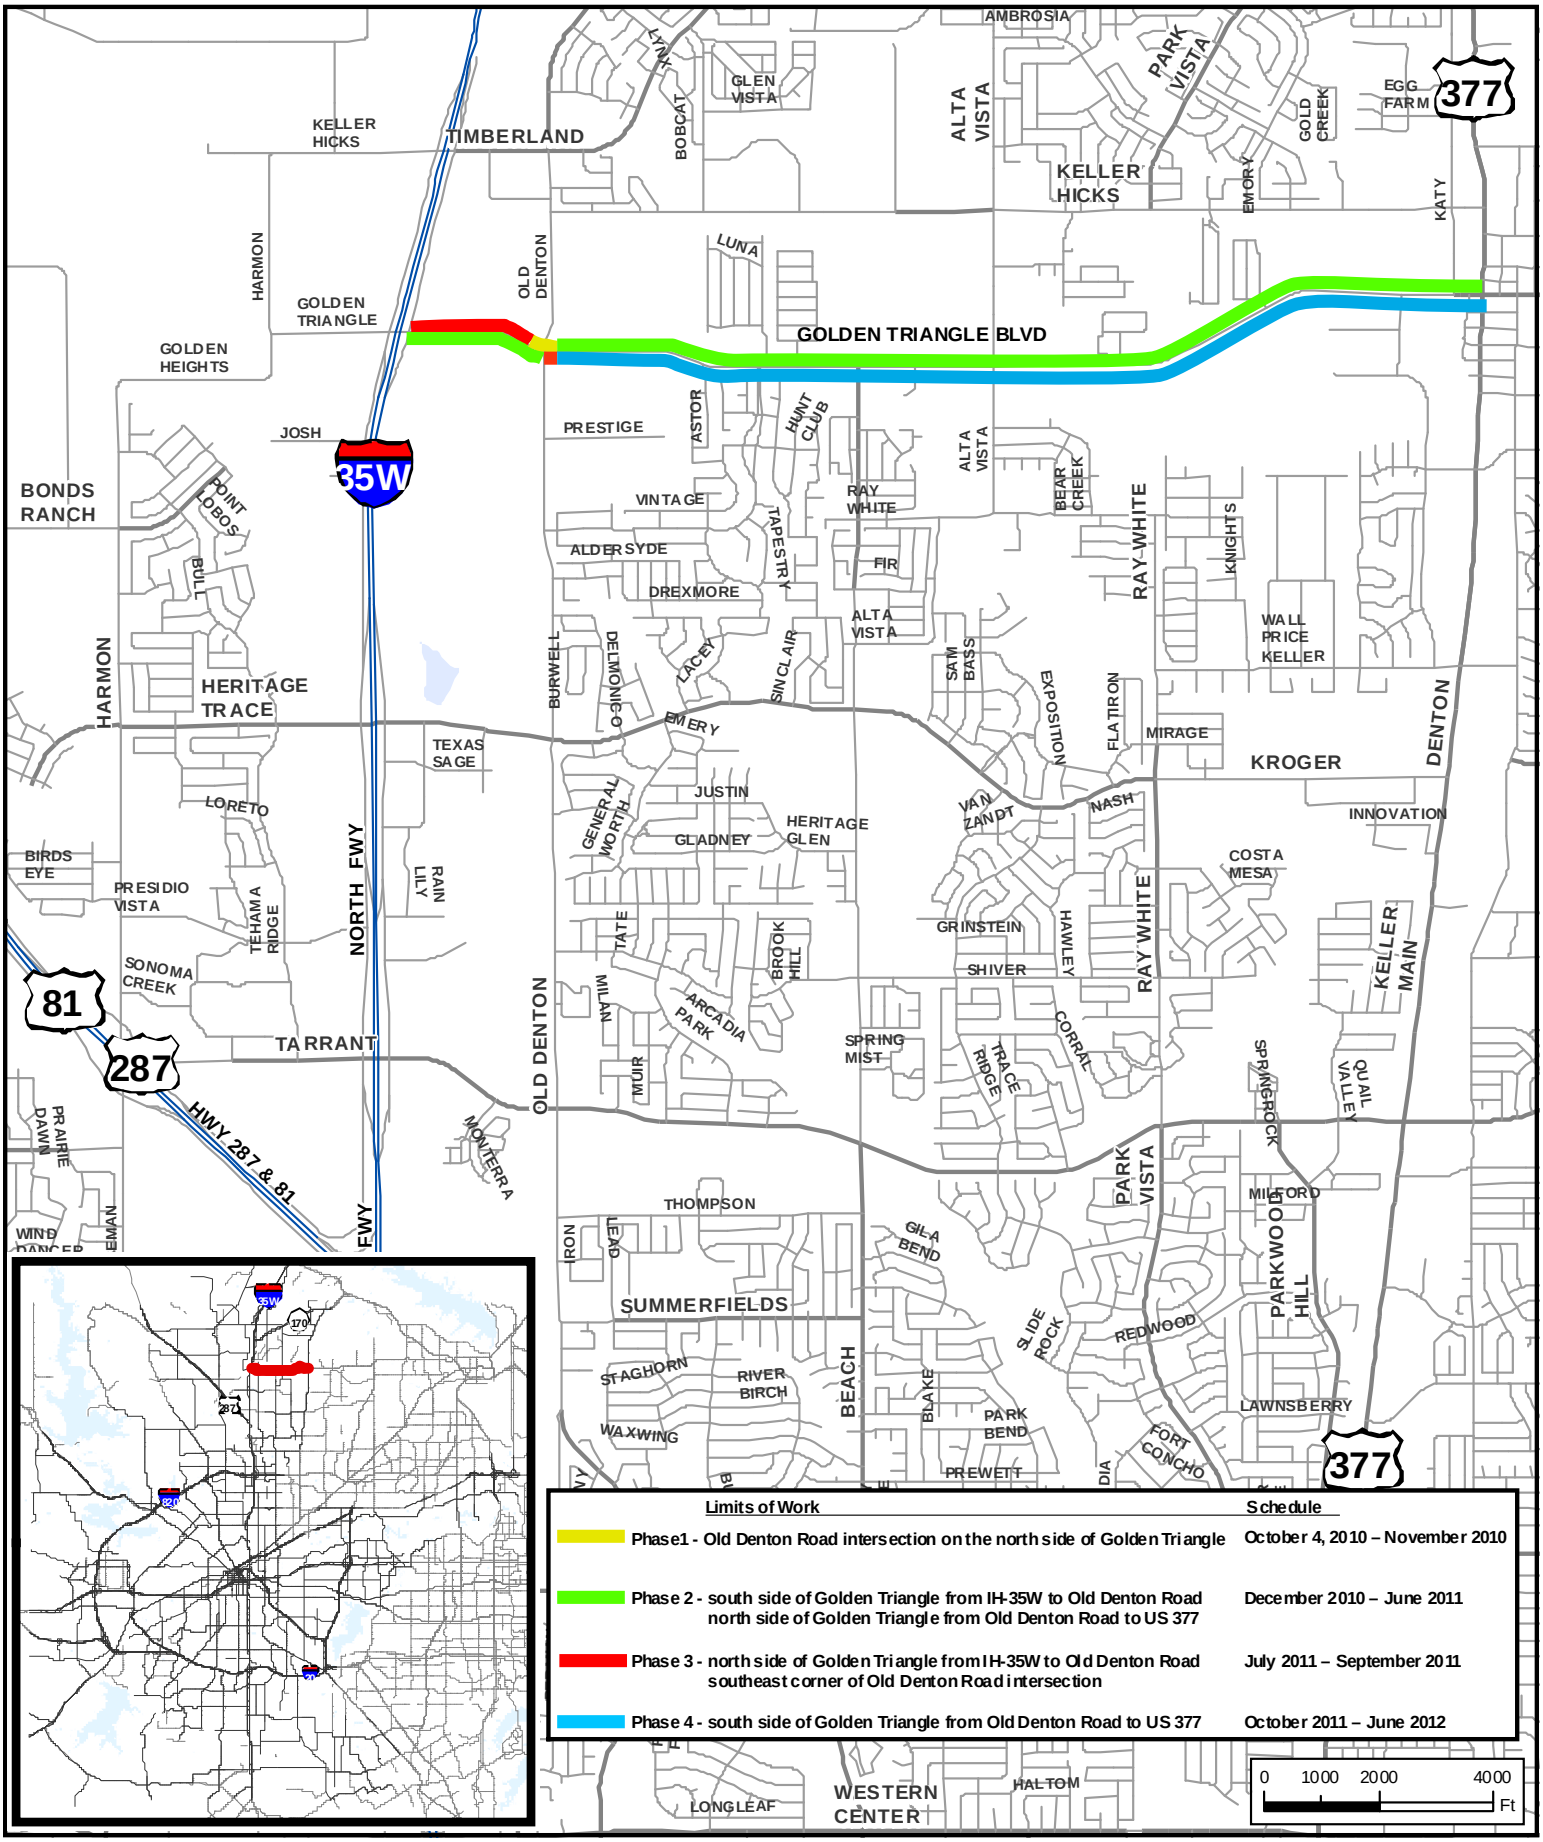

DOE# 5773
GOLDEN TRIANGLE BOULEVARD